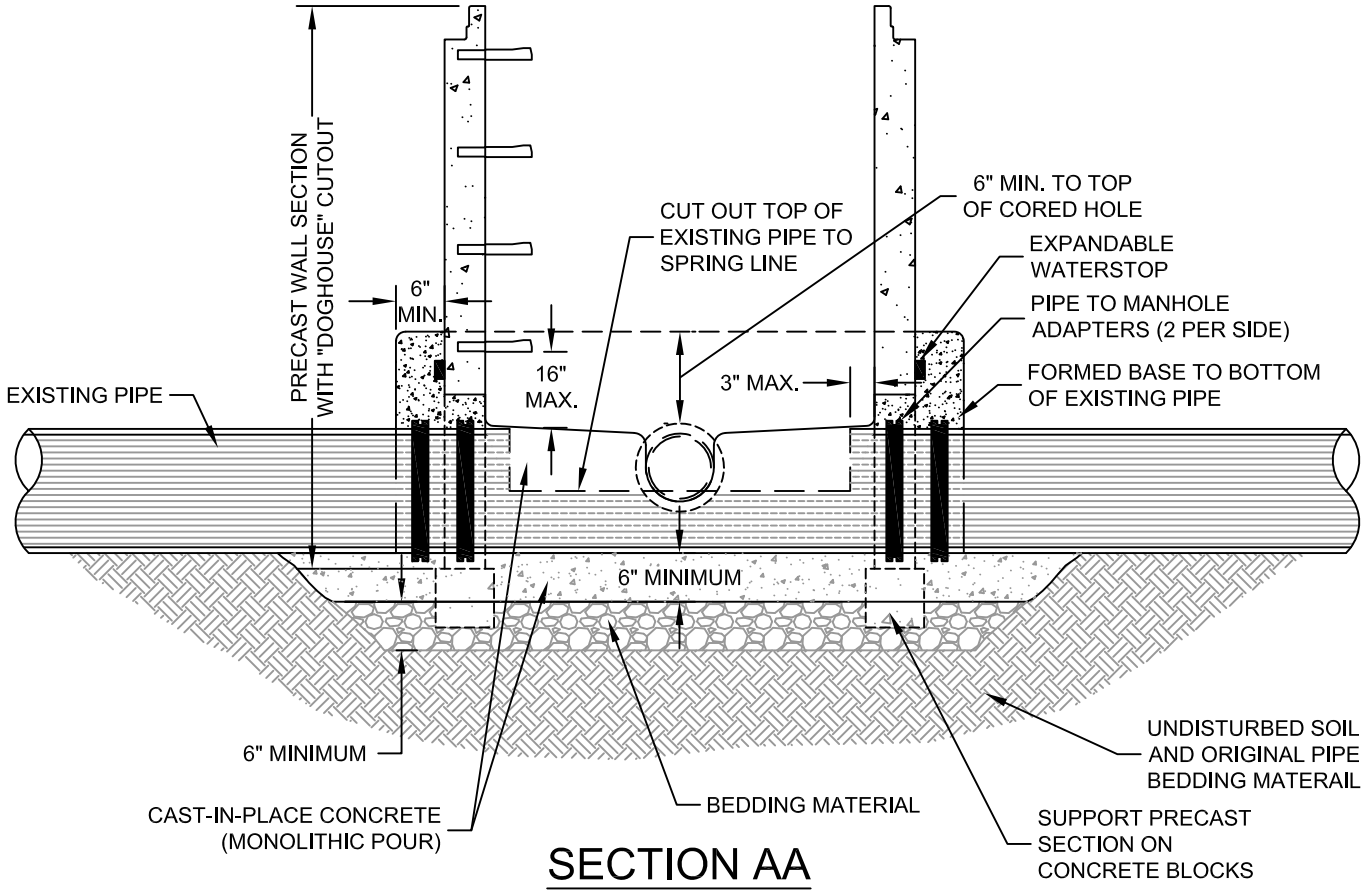

SECTION AA

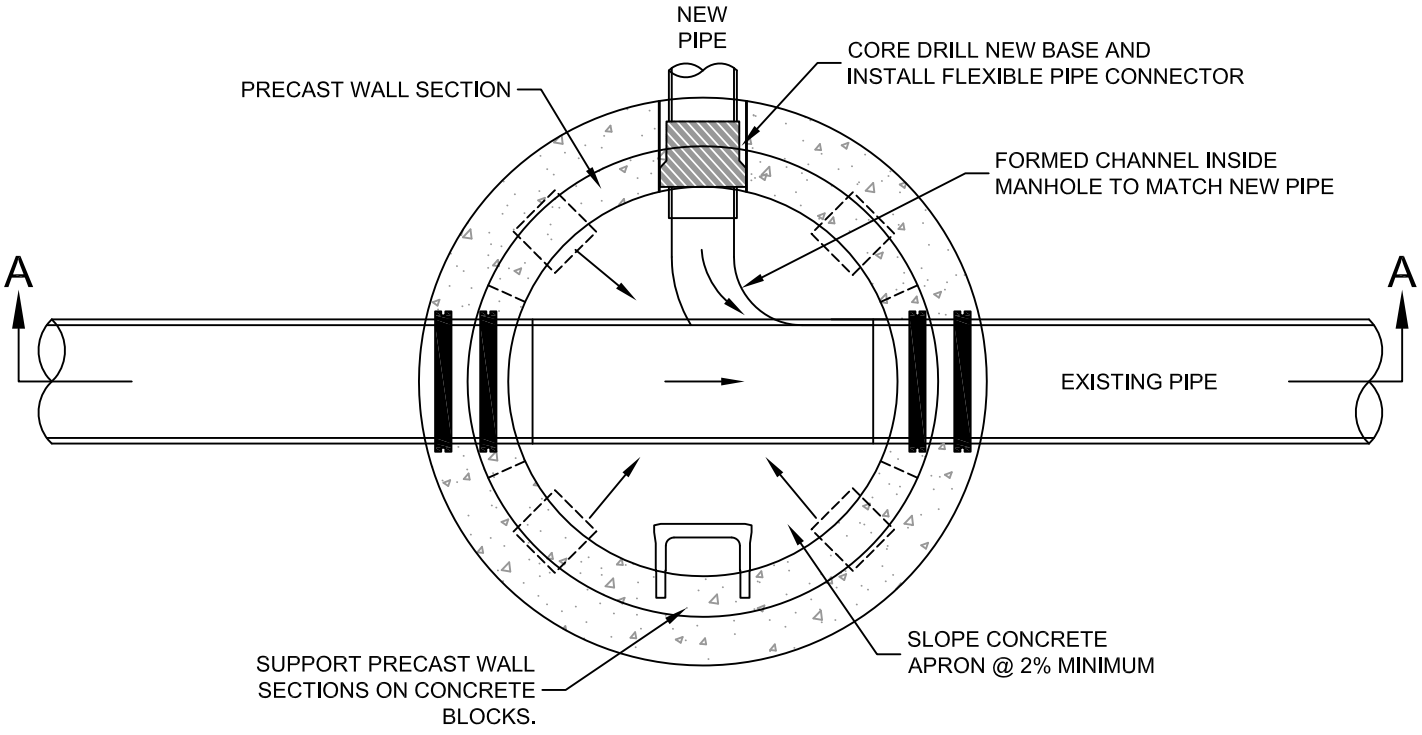

Snyderville Basin Water Reclamation District	CAST-IN-PLACE MANHOLE BASE	STANDARD DETAIL MH-06 Revision Date: 2/22/16