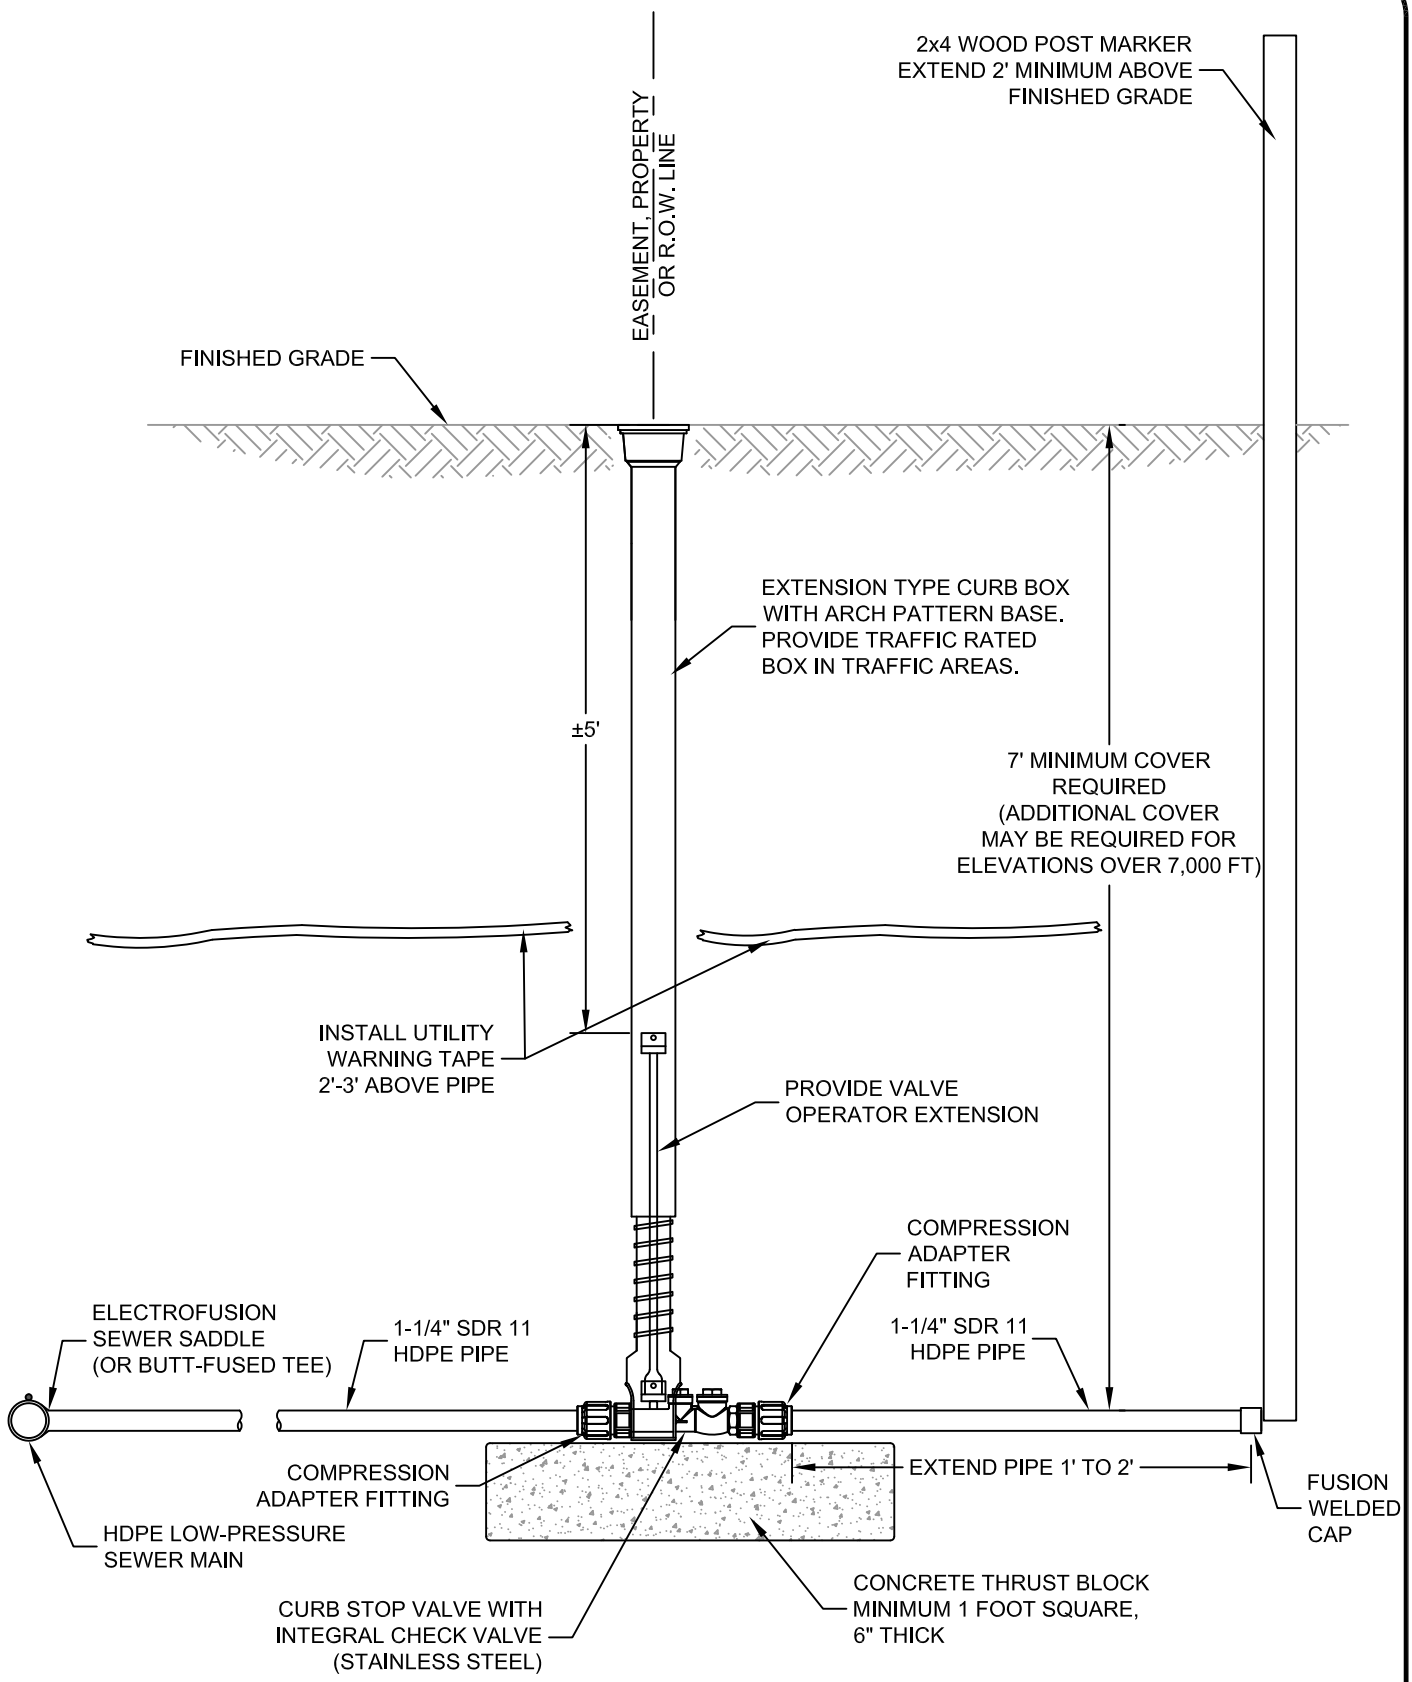


**Snyderville Basin Water Reclamation District**

# LOW-PRESSURE PRIVATE LATERAL STUB

STANDARD DETAIL

LP-04

Revision Date: 4/20/20